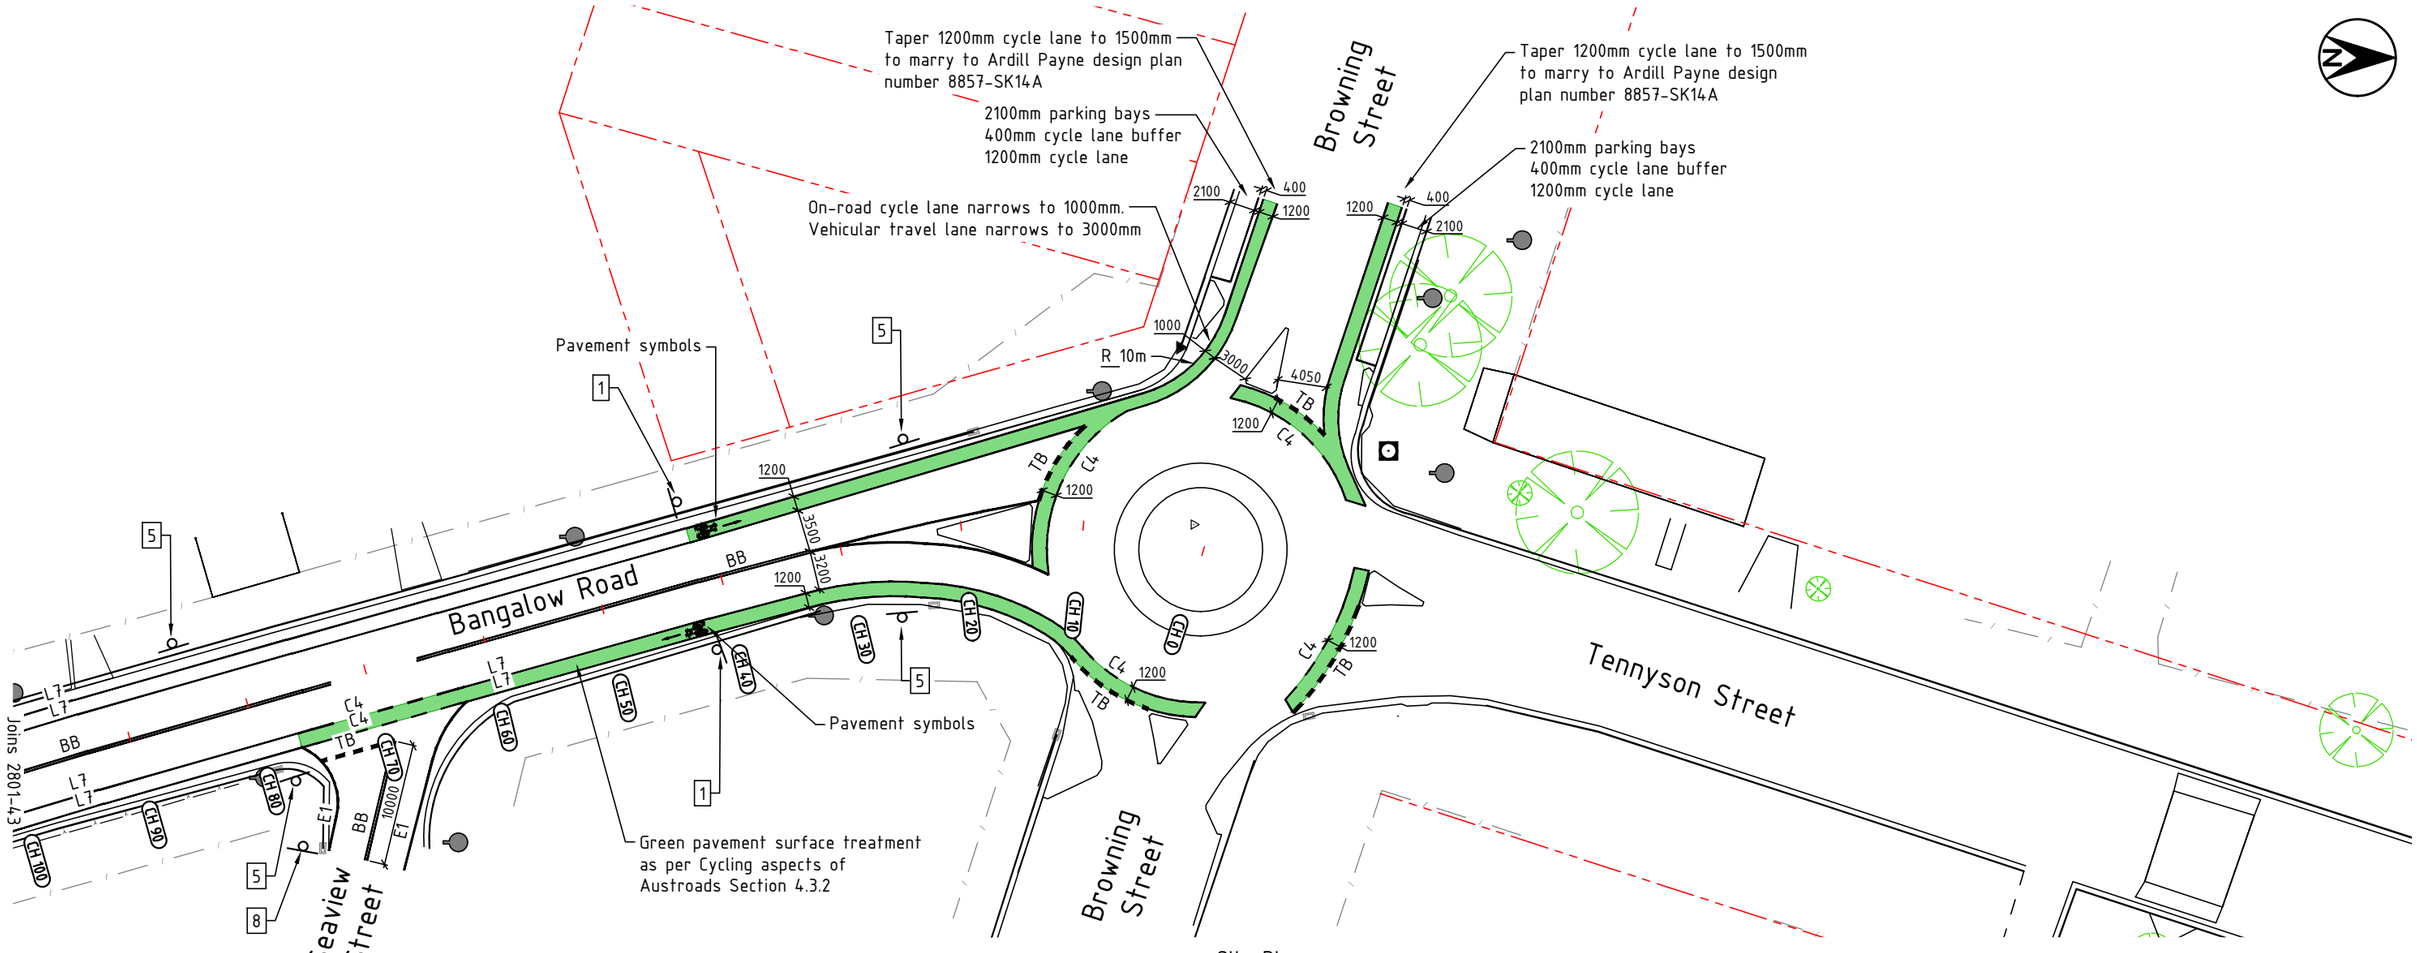

Site Plan

Scale 1:500 (A3)

LEGEND

- Proposed Linemarking
- Proposed Bike Lane pavement surface treatment
- Proposed sign
- Existing Property Boundary
- Existing Edge of bitumen
- Existing top of bank
- CH 1650 — Approx. Geocortex road chainage
- Existing power pole
- Existing sign
- Existing Water hydrant/valve
- Existing Communications Pit
- Existing tree to remain

LEGEND - pavement symbols and signage

- PS-2 and BA-1 (On-road)
- PS-3, PS-4 and PA-1 (Shared Path)
- 1 — R7-1-4 'Bike Lane'
- 2 — R7-1-4 'Bike Lane' and R7-2 'Ahead'
- 3 — R7-1-4 'Bike Lane' and R7-4 'End'
- 4 — R8-2 'Shared Path' and R7-4 'End'
- 5 — R5-400 'No stopping'
- 6 — R5-400L 'No stopping Left'
- 7 — R5-400R 'No stopping Right'
- 8 — R1-2 'Give Way'
- 9 — R1-2 'Give Way' (Bike path 375mm sign)
- 10 — R2-3 'Keep Left'

LEGEND - linemarking

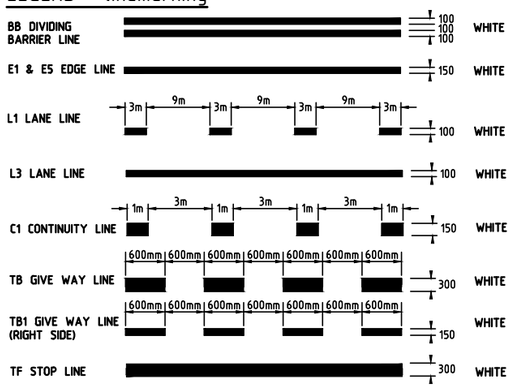

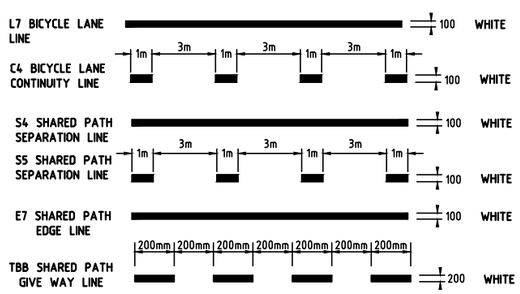

CONSTRUCTION
FOR CONSTRUCTION

Issue	Amendment details	Drawn	Check	Date
A	For review	A.D.	D.S.	04.12.20

SCALE: A1 SHEET 1:250, A3 SHEET 1:500

0 2.5 5 10 15 20 25 m

Use figured dimensions only. Do not scale.

Infrastructure Services
Council offices
70-90 Station Street,
Mullumbimby NSW 2482.
Phone 02 66267000
Fax 02 66843018
Website www.byron.nsw.gov.au

Byron Shire Council

Approved on behalf of the General Manager

..... Date .....

Designed	A.D.	28.08.20
Drawn	A.D.	28.08.20
Checked	D.S.	28.08.20
Horizontal datum		MGA
Vertical datum		AHD

Project: **Cycleways-ECG-Bangalow/Broken Head Rd. Onroad Cycleway-Suffolk Park to Byron Bay**

Project number: **2801**

Plan title: **Site plan Sheet 17 Signage and Linemarking Ch100 to Ch0**

Drawing number: **2801-sk45**

Issue: **A**

ACAD FILE No: G:\Engineer\CAD\2800-2899\2801 Broken Head Rd Cycleway\Civil Design\DWG\CONSTRUCTION\Stage 2\2801 Broken Hd Rd Cycleway.dwg