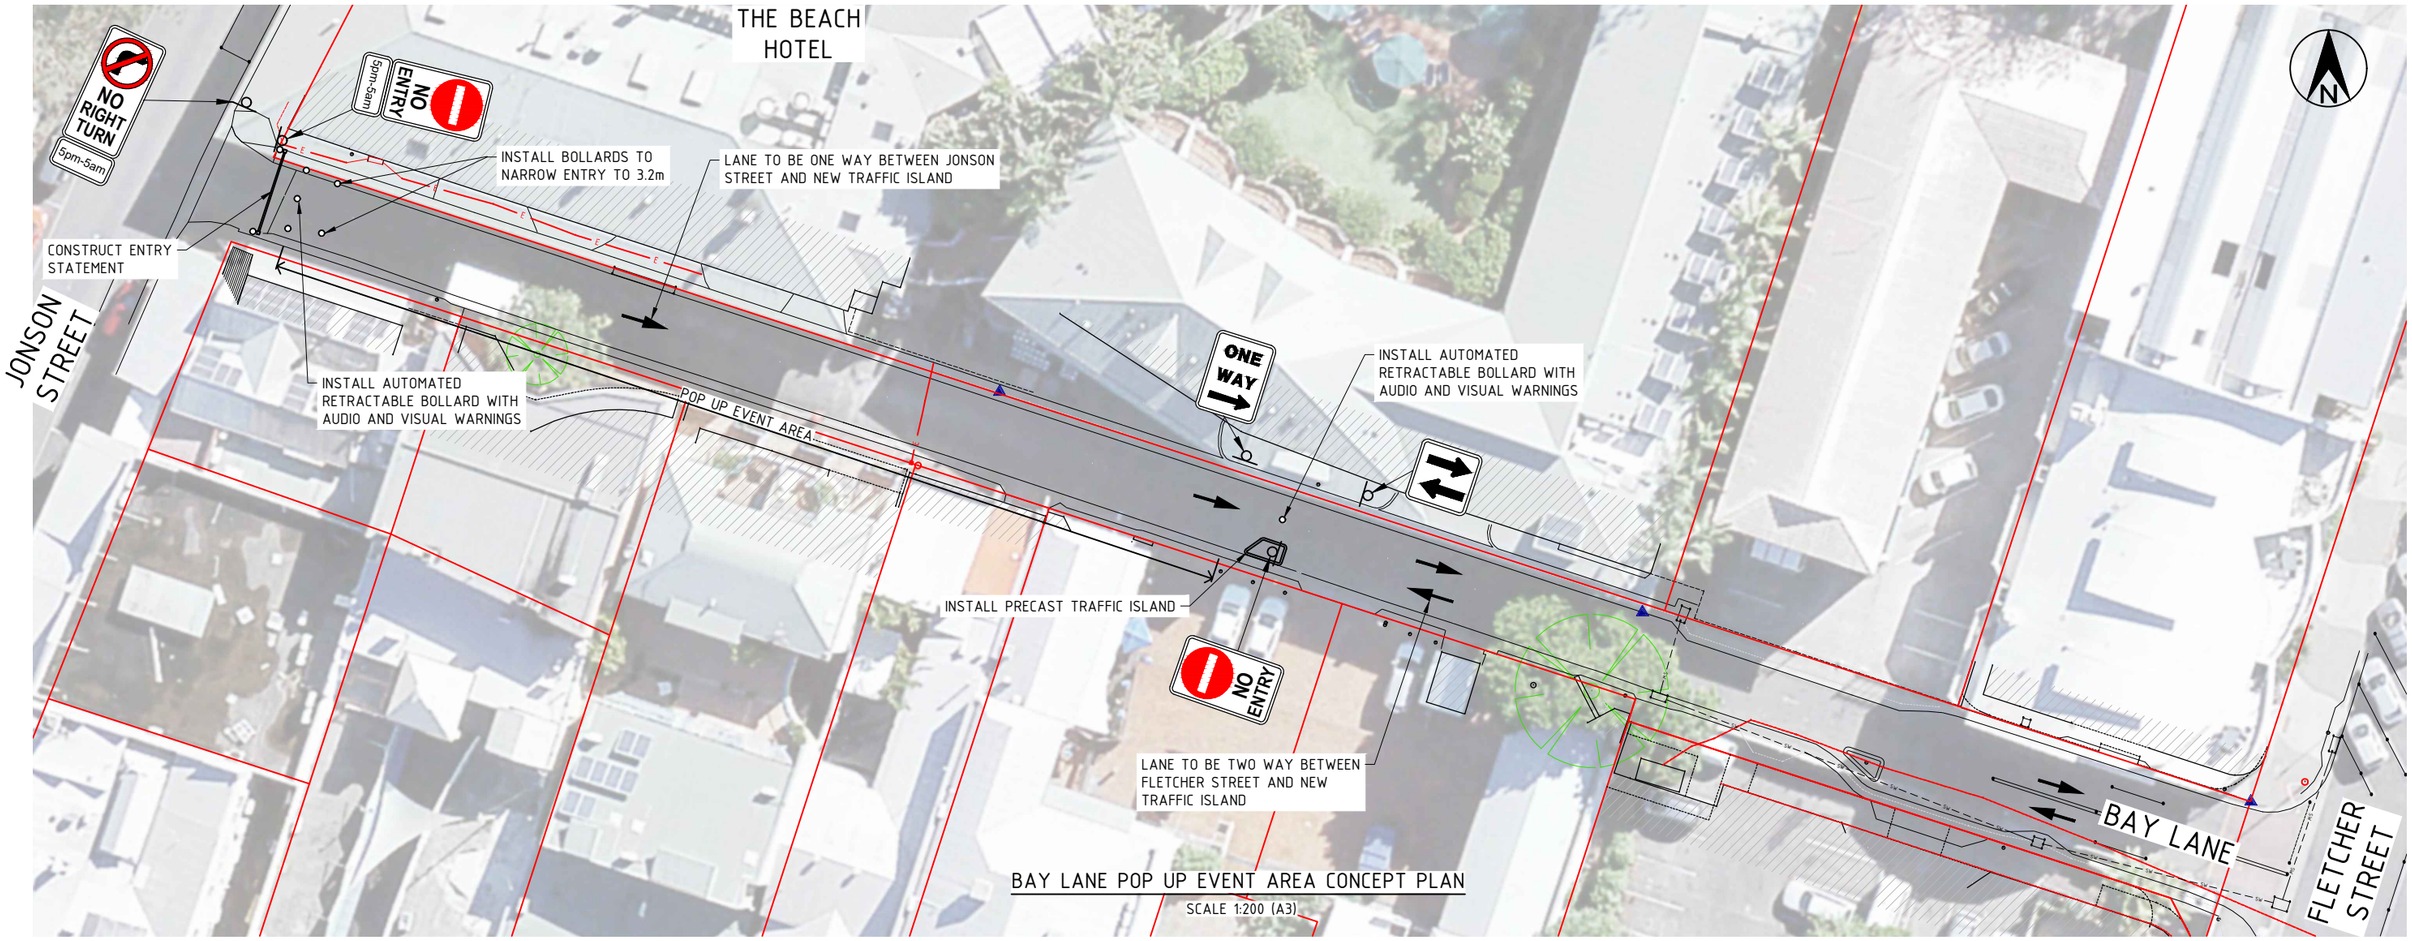

BAY LANE POP UP EVENT AREA CONCEPT PLAN

SCALE 1:200 (A3)

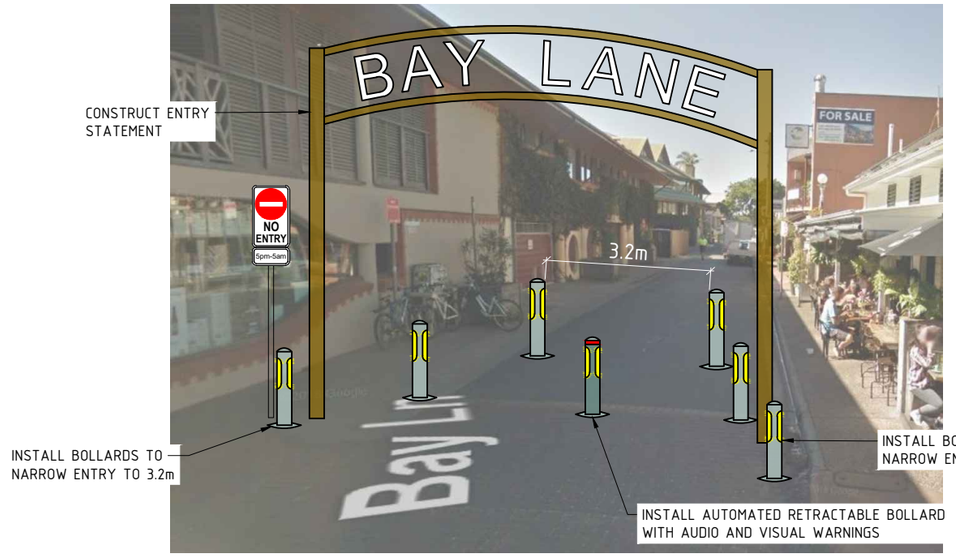

BAY LANE BOLLARDS AND ENTRY STATEMENT

CONCEPT
NOT FOR CONSTRUCTION

ISSUE	AMENDMENT DETAILS	DRAWN	CHECK	DATE
A	CONCEPT ISSUE	J.B.	A.P.	15.10.19

ACAD FILE No:

SCALE: A1 SHEET 1:200, A3 SHEET 1:400

0 2 4 8 12 16 20 m

USE FIGURED DIMENSIONS ONLY. DO NOT SCALE.

INFRASTRUCTURE SERVICES
COUNCIL OFFICES
70-90 STATION STREET,
MULLUMBIMBY NSW 2482.
PHONE 02 66267000
FAX 02 66843018
WEBSITE www.byron.nsw.gov.au

Byron Shire Council

APPROVED ON BEHALF OF THE GENERAL MANAGER

..... DATE .....

DESIGNED	J.B./A.P.	15.10.19
DRAWN	J.B.	15.10.19
CHECKED	A.P.	15.10.19
HORIZONTAL DATUM		MGA
VERTICAL DATUM		AHD

PROJECT: **POP-UP EVENT AREA BAY LANE, BYRON BAY**

PROJECT NUMBER: **2758**

PLAN TITLE: **CONCEPT PLAN**

DRAWING NUMBER: **2758-SK01**

ISSUE: **A**