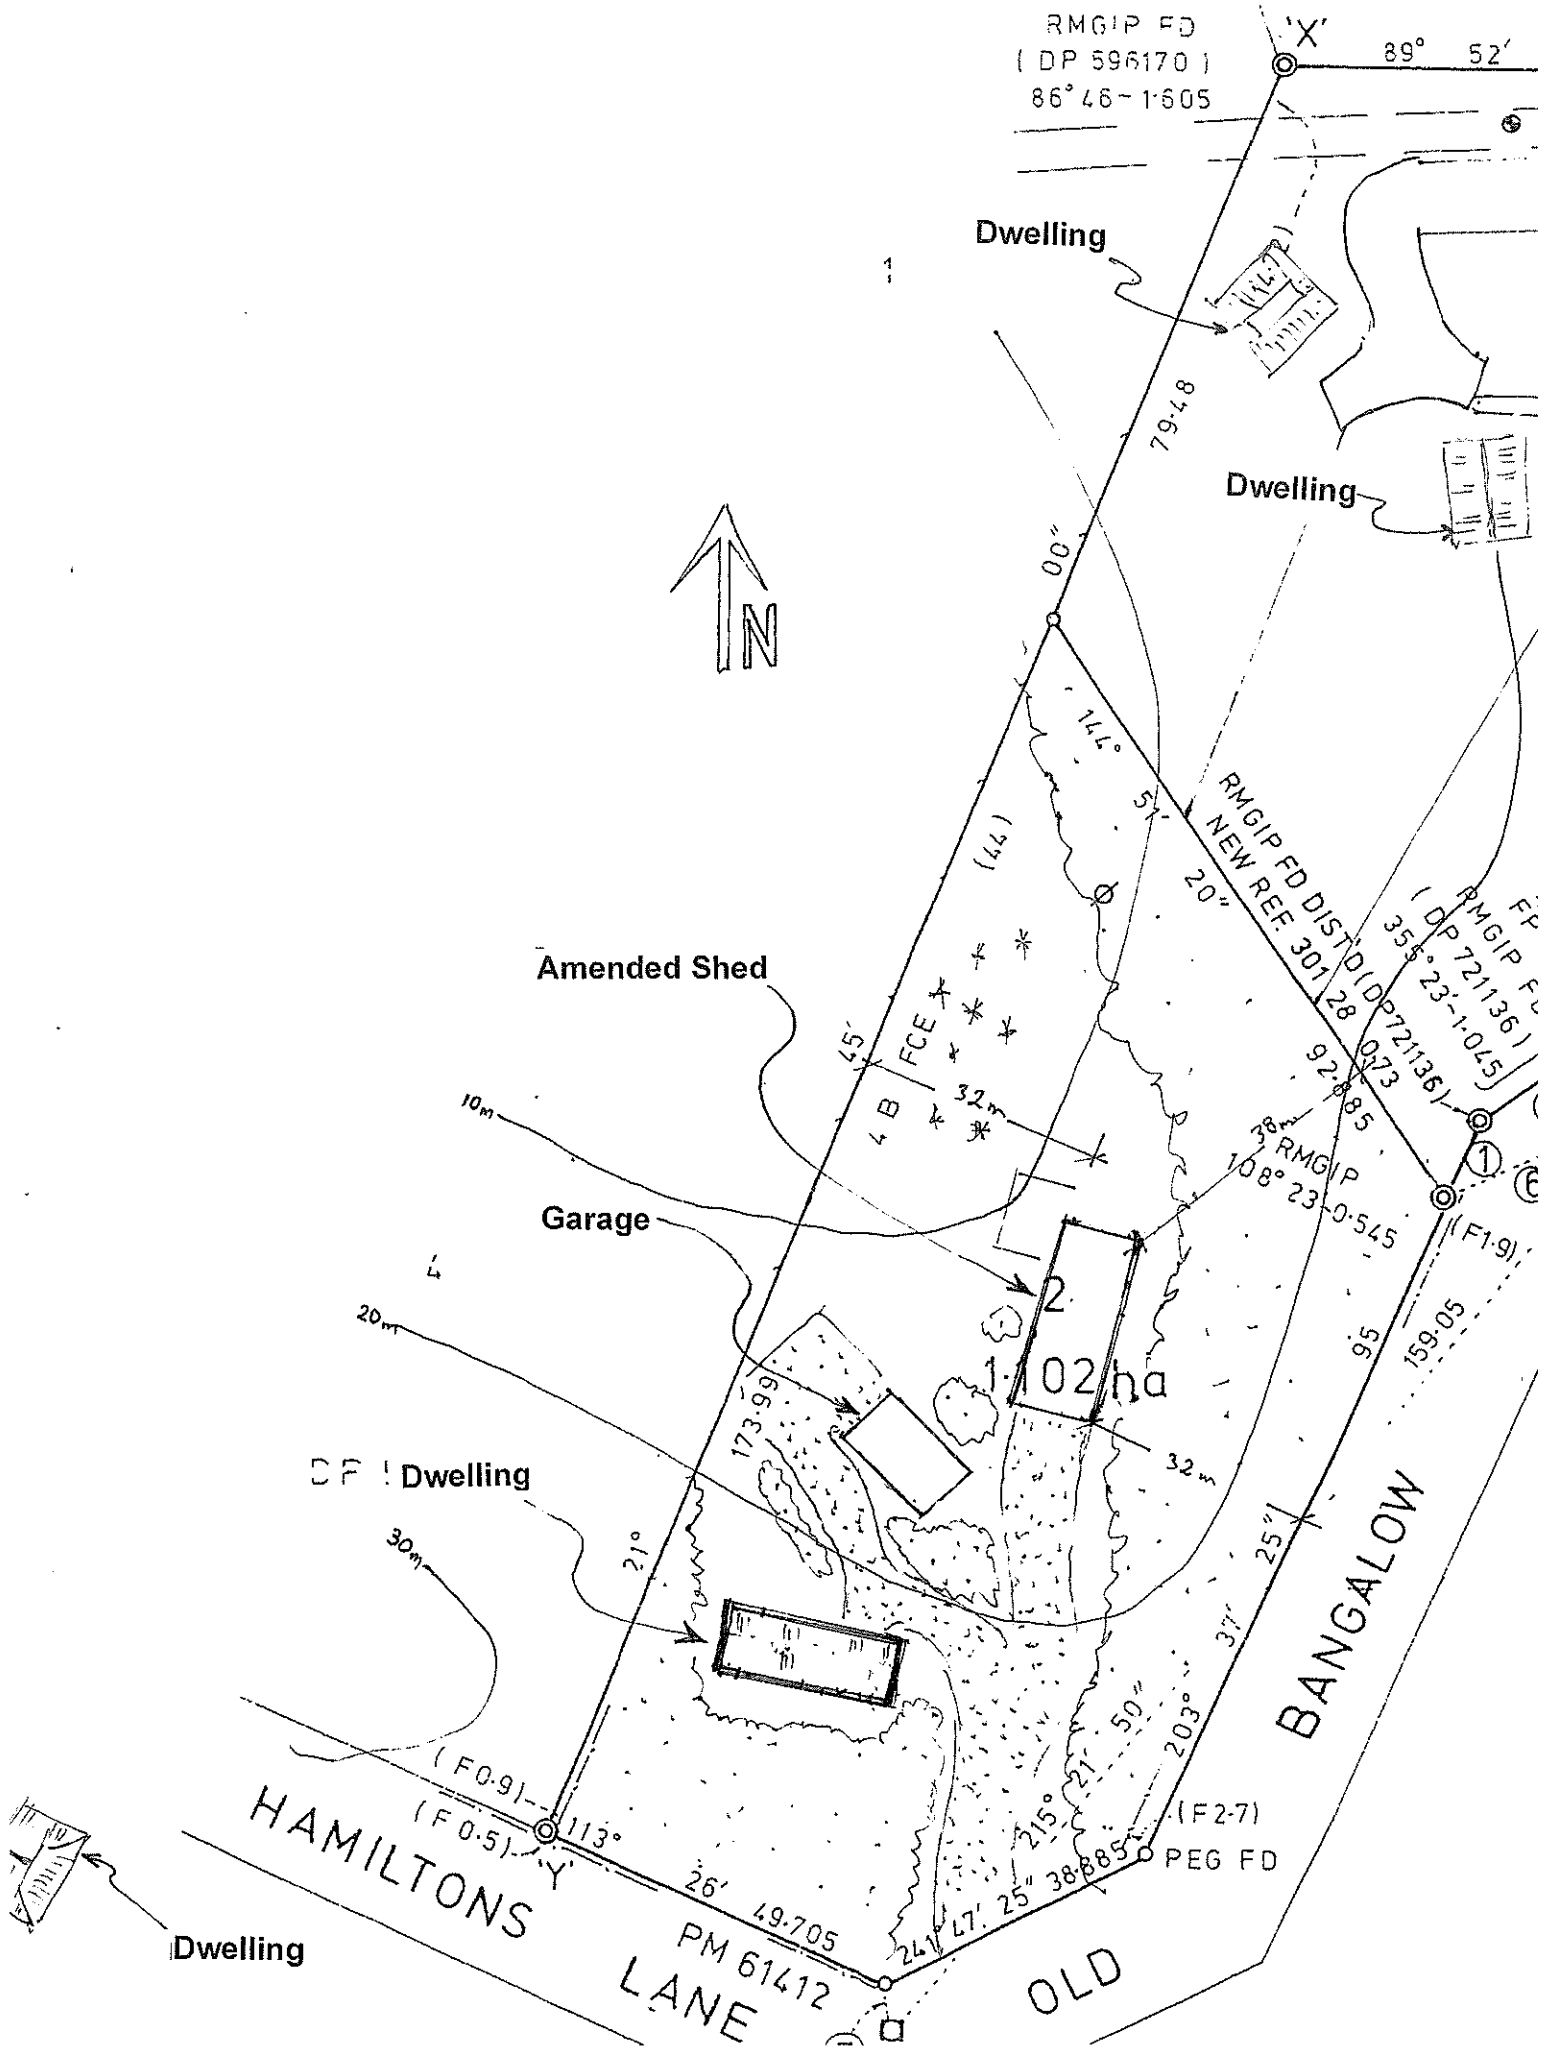

Farm Shed Site Plan

Lot 2 D.P.791508 No 2 Hamiltons lane Byron Bay

Drawn C. Lonergan Scale 1 : 1,000 Dated 24/10/2021 Plan P1