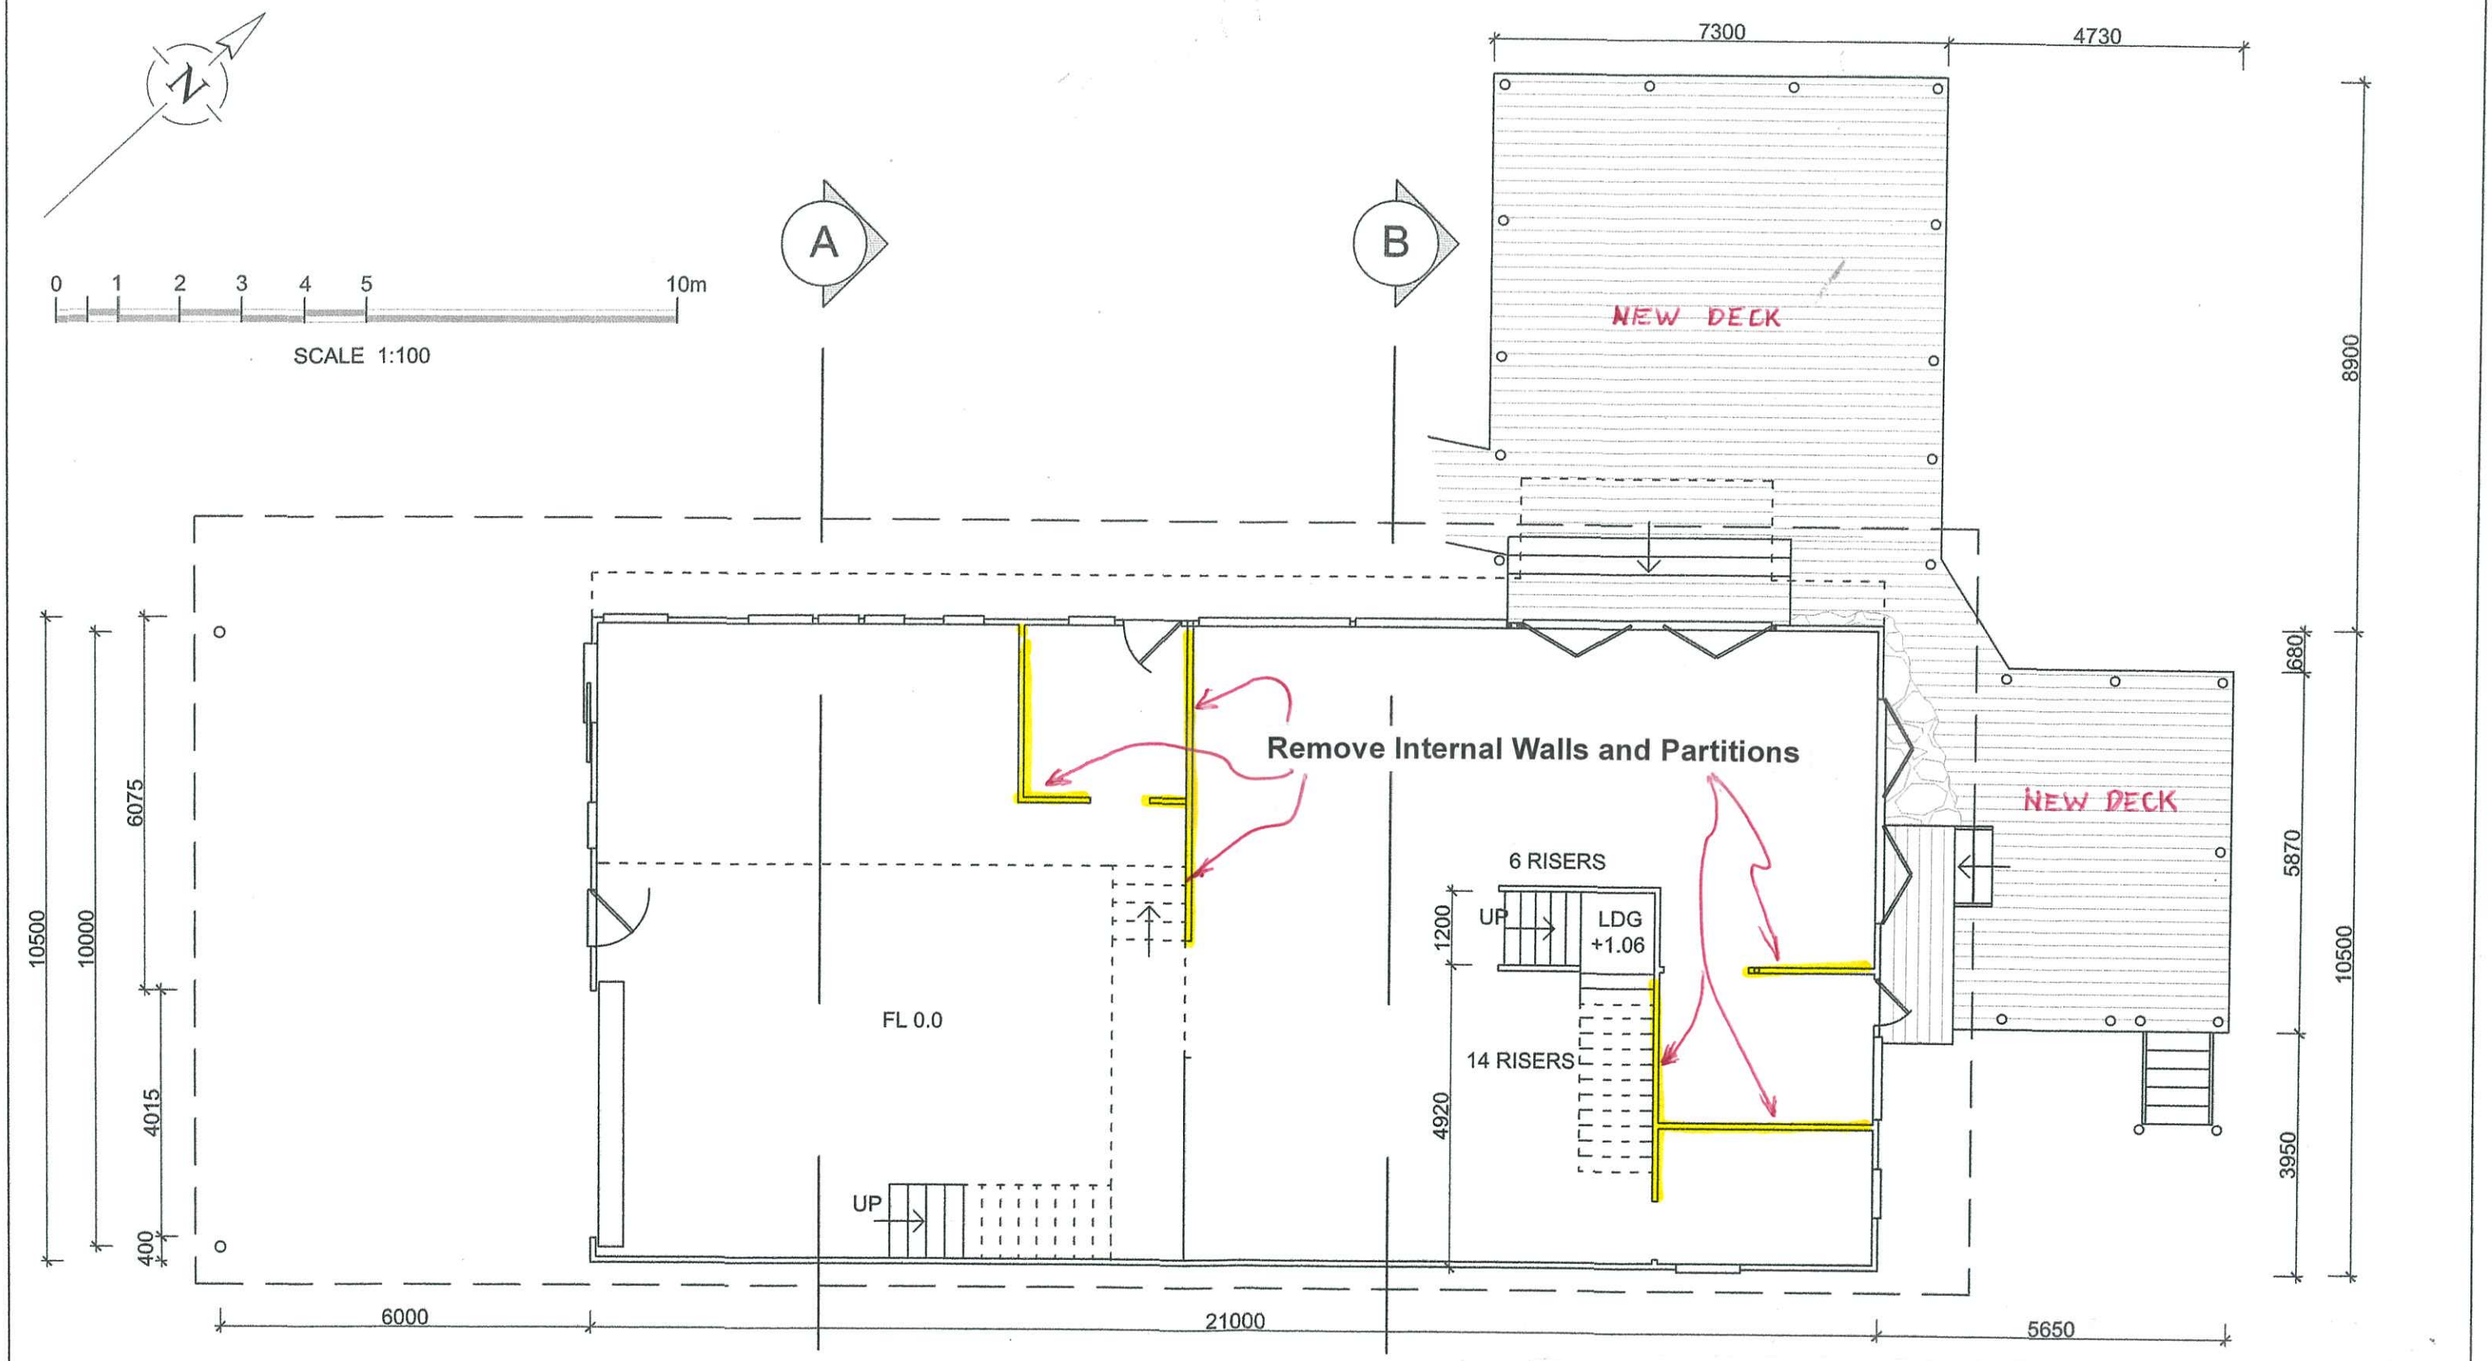

AMENDED 26/10/2021 Remove Internal Walls and Partitions

REVISION	CHKD	OK	DATE

ROB AUNGLE & ASSOCIATES

CONSULTING ENGINEERS
CIVIL - STRUCTURAL - GEOTECHNICAL

74 BALEMO DRIVE, OCEAN SHORES NSW 2483
0417 858 245
racon@live.com.au

CLASS 10 SHED
LOT 2 DP 791508 HAMILTONS LANE, BYRON BAY

GROUND FLOOR PLAN

CLIENT: DAVE STEWART

DATE: April 2020 | DRAWN: RA | DWG No D 01

SCALE: 1:100 | APPD: Rob Aungle

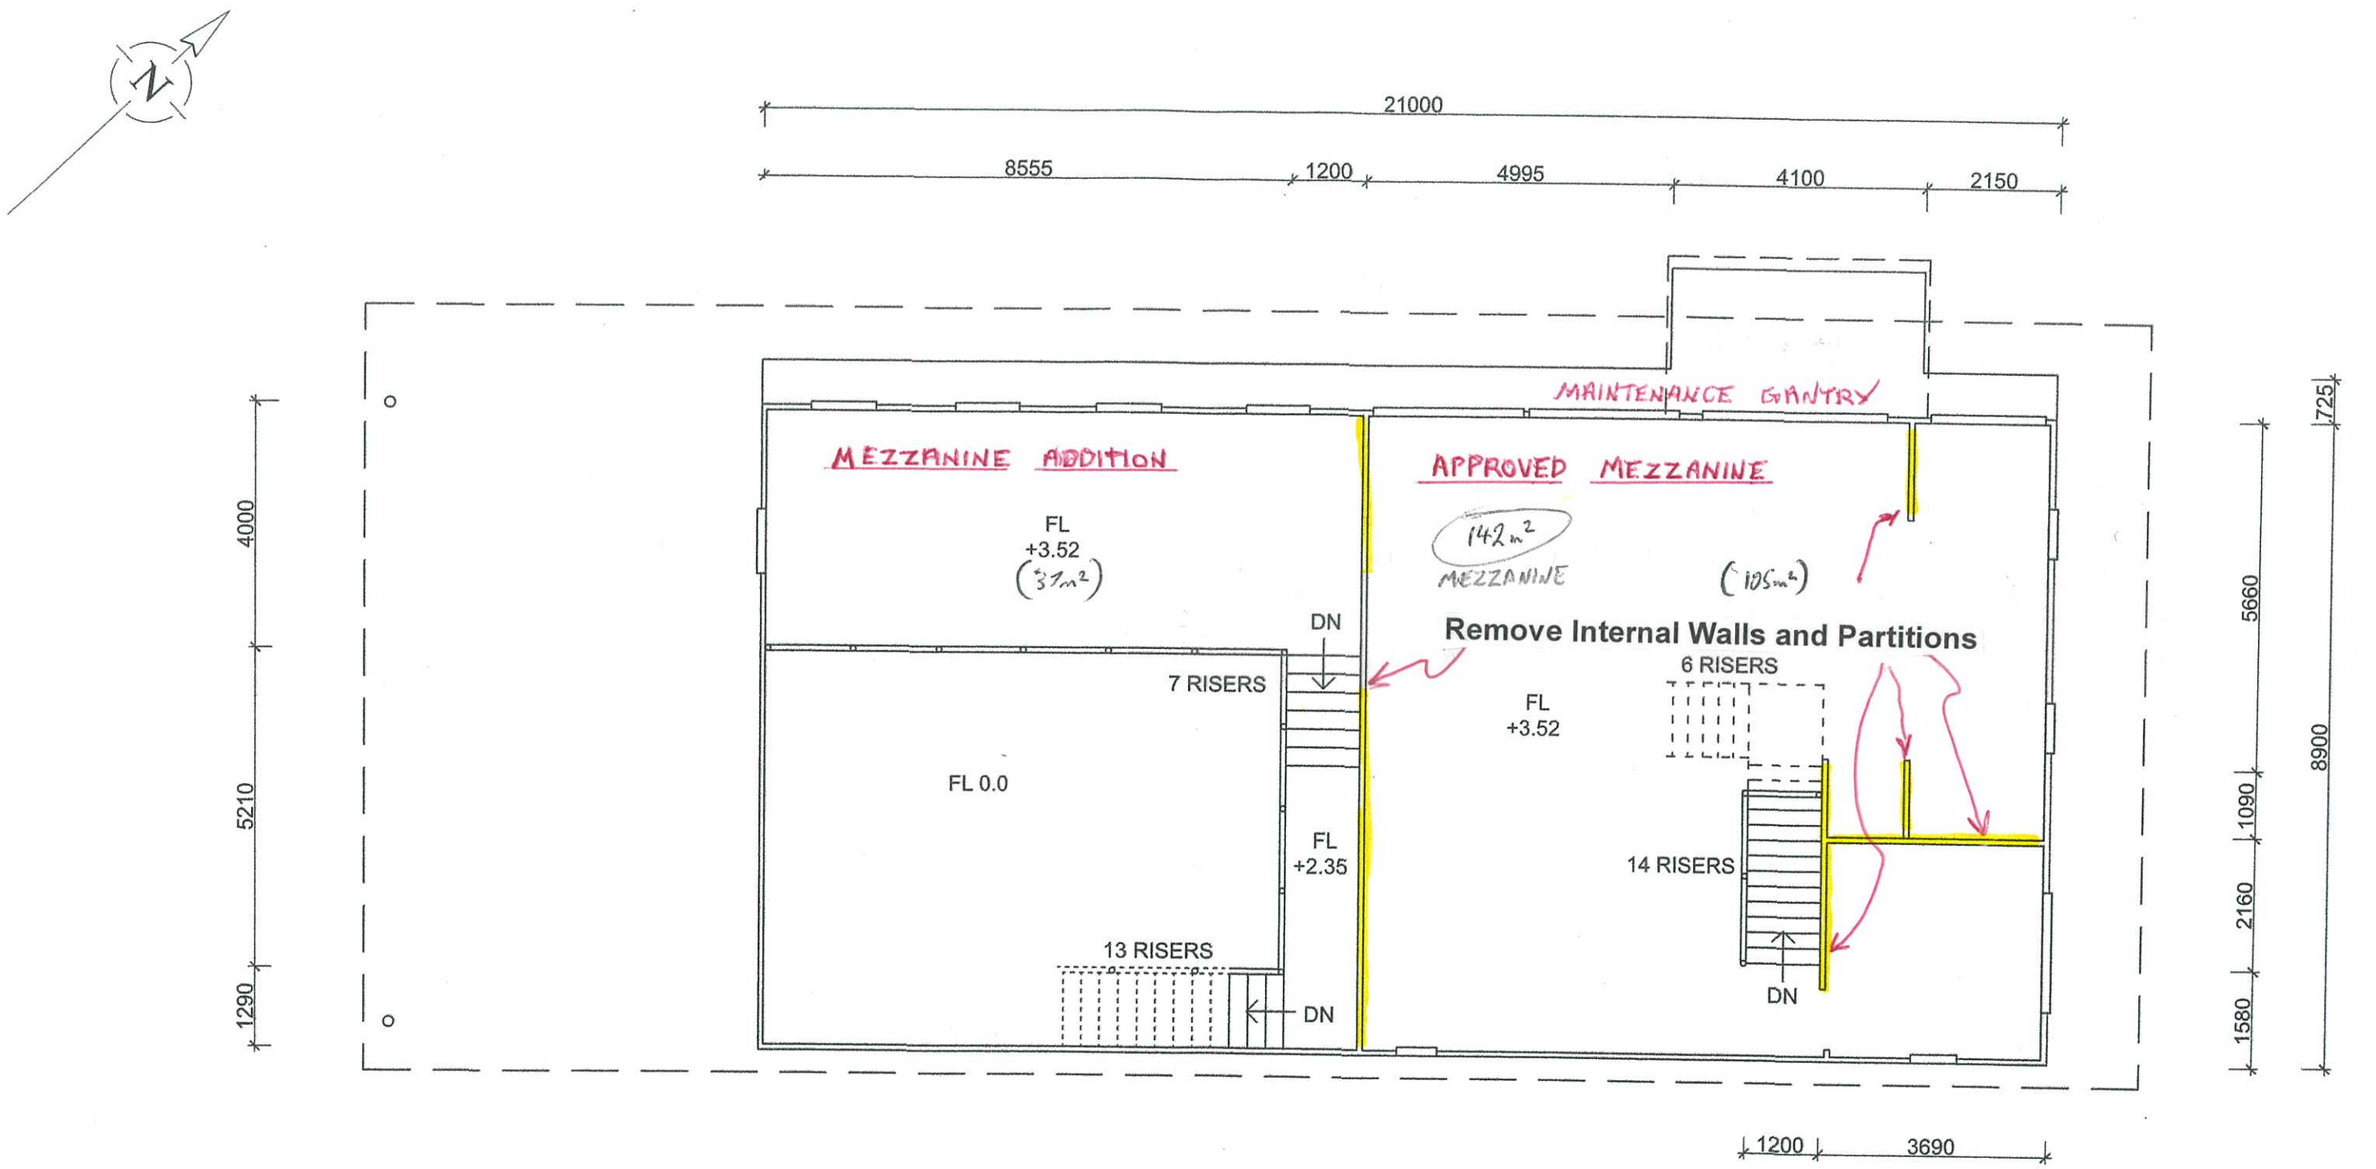

AMENDED 26/10/2021 Remove Internal Walls and Partitions

DO NOT SCALE
DIMENSIONS IN MILLIMETRES

REVISION	CHKD	OK	DATE

ROB AUNGLE & ASSOCIATES

CONSULTING ENGINEERS
CIVIL - STRUCTURAL - GEOTECHNICAL

74 BALEMO DRIVE, OCEAN SHORES NSW 2483
0417 858 245
racon@live.com.au

CLASS 10 SHED
LOT 2 DP 791508 HAMILTONS LANE, BYRON BAY

MEZZ. FLOOR PLAN

CLIENT: DAVE STEWART

DATE: April 2020 DRAWN: RA

SCALE: 1:100 APPD: Rob Aungle

DWG No D 02