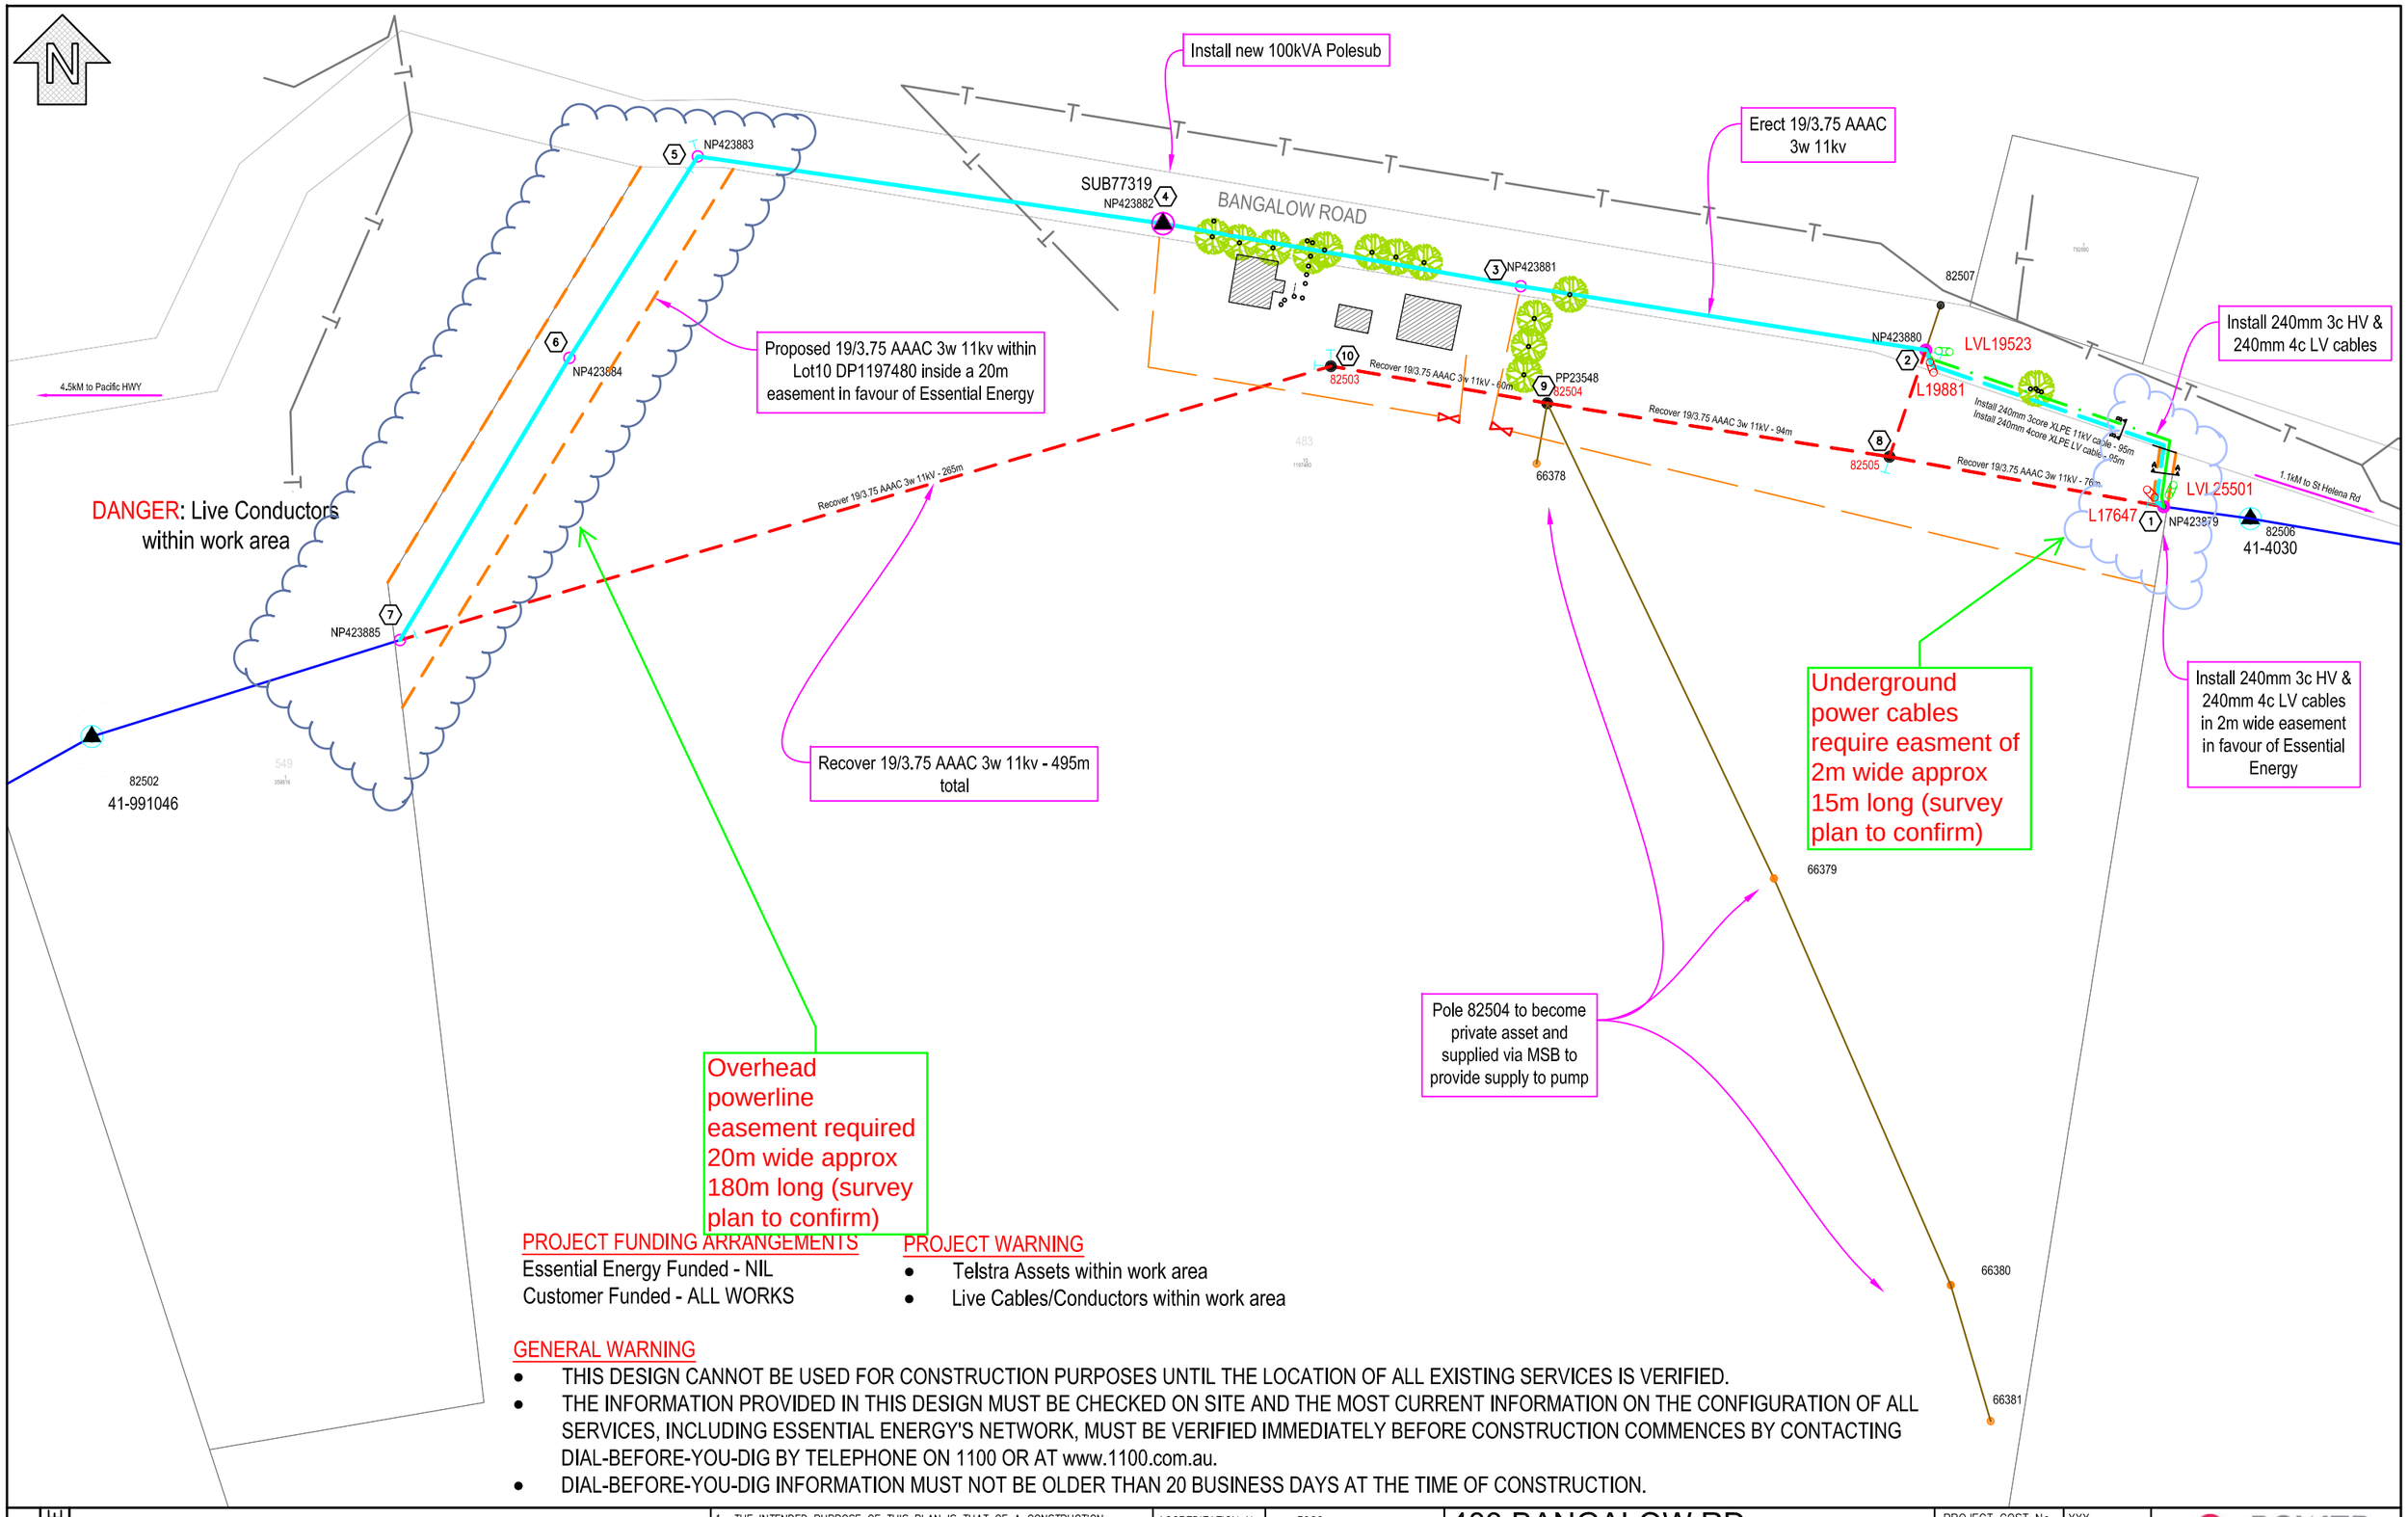

PROJECT FUNDING ARRANGEMENTS

Essential Energy Funded - NIL

Customer Funded - ALL WORKS

PROJECT WARNING

- Telstra Assets within work area
- Live Cables/Conductors within work area

GENERAL WARNING

- THIS DESIGN CANNOT BE USED FOR CONSTRUCTION PURPOSES UNTIL THE LOCATION OF ALL EXISTING SERVICES IS VERIFIED.
- THE INFORMATION PROVIDED IN THIS DESIGN MUST BE CHECKED ON SITE AND THE MOST CURRENT INFORMATION ON THE CONFIGURATION OF ALL SERVICES, INCLUDING ESSENTIAL ENERGY'S NETWORK, MUST BE VERIFIED IMMEDIATELY BEFORE CONSTRUCTION COMMENCES BY CONTACTING DIAL-BEFORE-YOU-DIG BY TELEPHONE ON 1100 OR AT www.1100.com.au.
- DIAL-BEFORE-YOU-DIG INFORMATION MUST NOT BE OLDER THAN 20 BUSINESS DAYS AT THE TIME OF CONSTRUCTION.

A: ORIGINAL ISSUE

1 THE INTENDED PURPOSE OF THIS PLAN IS THAT OF A CONSTRUCTION DRAWING DEPICTING ELECTRICAL RETICULATION REQUIREMENTS. THIS PLAN IS NOT TO BE USED BY ANY OTHER PERSON OR CORPORATION. ECL POWER SERVICES ACCEPTS NO RESPONSIBILITY FOR ANY LOSS/DAMAGE SUFFERED HOWSOEVER ARISING TO ANY PERSON OR CORPORATION WHO MAY USE OR RELY ON THIS PLAN IN CONTRAVENTION OF THIS CLAUSE OR CLAUSES 2, AND 3, HEREOF.

2 DIMENSIONS, AREAS AND NUMBERS OF LOTS SHOWN ON THIS PLAN ARE APPROXIMATE ONLY AND MAY VARY. THE ELECTRICAL DESIGN SHOWN MAY BE SUBJECT TO VARIATION DEPENDING ON SITE CONDITIONS ENCOUNTERED DURING INSTALLATION WORKS.

3 THIS PLAN MAY NOT BE REPRODUCED UNLESS THIS NOTE IS INCLUDED.

ACCREDITATION No.	3926
DATE CERTIFIED	
CERTIFIED BY	

ECL POWER SERVICES PTY LTD
PO BOX 976
BALLINA
NSW
EMAIL: EMAIL@ECLPOWERSERVICES.COM.AU
CONTACT NUMBER: 0497 414 478

483 BANGALOW RD - POWERLINE DIVERSION

PROJECT COST No	XXX
SCALE	NTS
DRAWN BY	xxxx
DATE	xxxxxxx
CHECKED BY	xxxxxxx
FEEDER No	xxxxxxx
SCHEM REF	xxxxxxx
SURVEYED BY	xxxxxxx

POWER SERVICES

DRAWING NAME/No.	REVISION
120702	A

SHEET SIZE	SHEET No.	No. OF SHEETS
A3	1	1