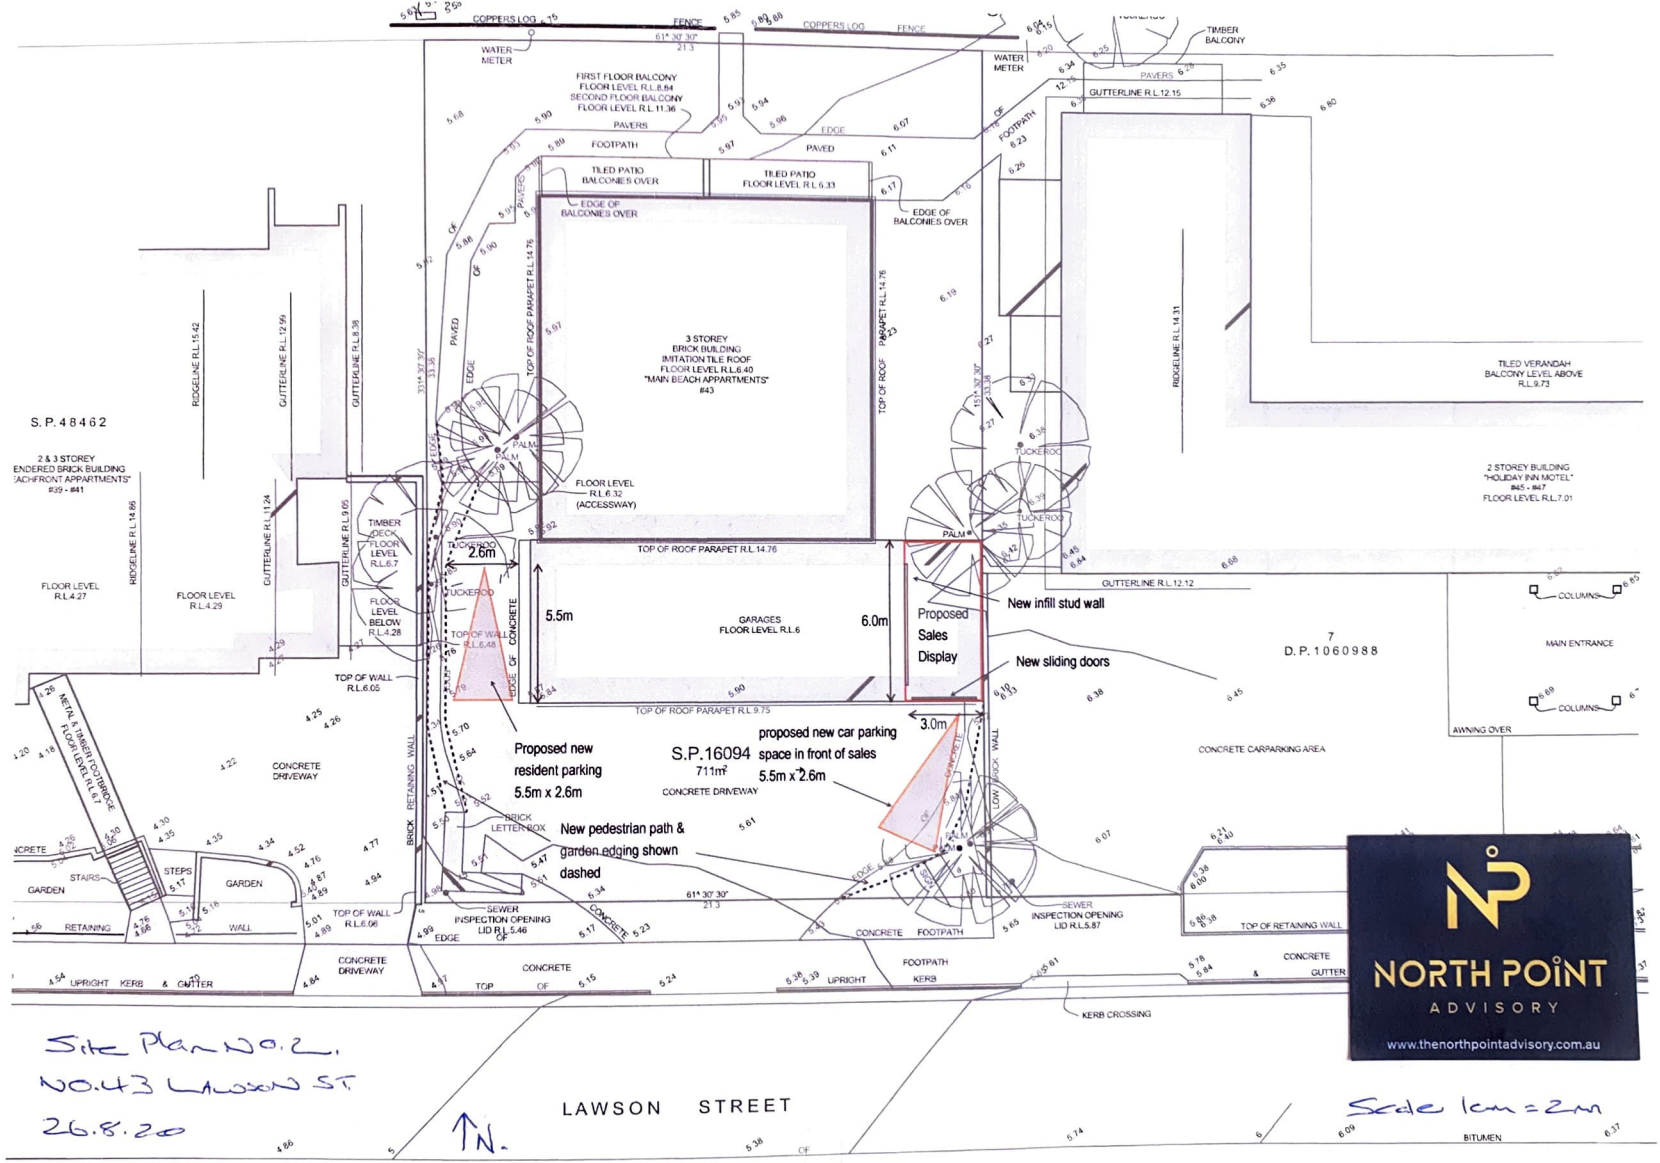

Site Plan No.2.
No.43 Lawson St.
26.8.20

Scale 1cm = 2m